


| REVISION HISTORY |             |      |          |
|------------------|-------------|------|----------|
| REV              | DESCRIPTION | DATE | APPROVED |
|                  |             |      |          |

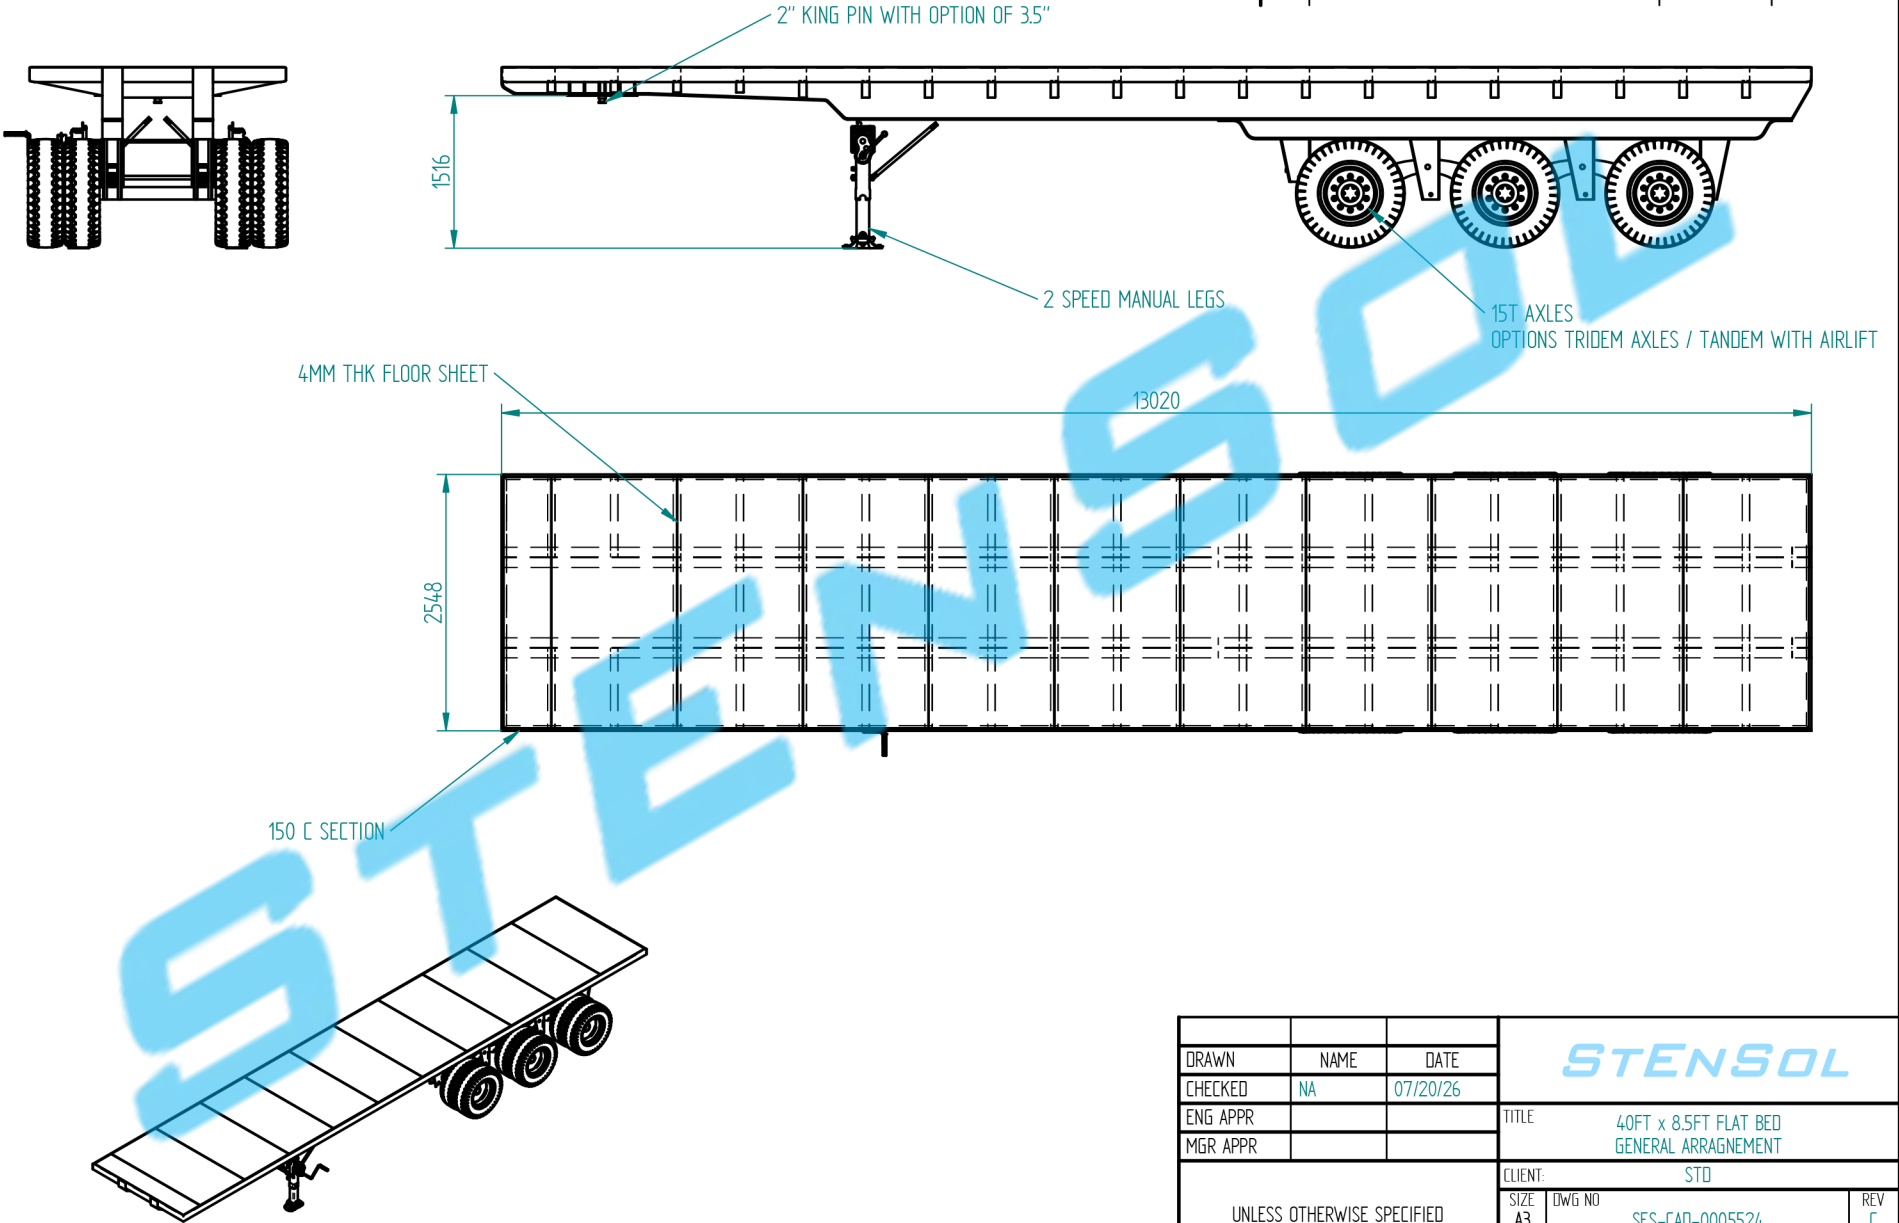

|                                                             |      |          |                                                                                       |                           |              |
|-------------------------------------------------------------|------|----------|---------------------------------------------------------------------------------------|---------------------------|--------------|
|                                                             |      |          |  |                           |              |
| DRAWN                                                       | NAME | DATE     |                                                                                       |                           |              |
| CHECKED                                                     | NA   | 07/20/26 |                                                                                       |                           |              |
| ENG APPR                                                    |      |          | TITLE<br>40FT x 8.5FT FLAT BED<br>GENERAL ARRANGEMENT                                 |                           |              |
| MGR APPR                                                    |      |          |                                                                                       |                           |              |
| UNLESS OTHERWISE SPECIFIED<br>DIMENSIONS ARE IN MILLIMETERS |      |          | CLIENT: STD                                                                           |                           |              |
|                                                             |      |          | SIZE<br>A3                                                                            | DWG NO<br>SES-CAD-0005524 | REV<br>C     |
|                                                             |      |          | Project Name: STD                                                                     |                           |              |
|                                                             |      |          | SCALE:                                                                                | WEIGHT:                   | SHEET 1 OF 1 |
|                                                             |      |          |                                                                                       |                           |              |